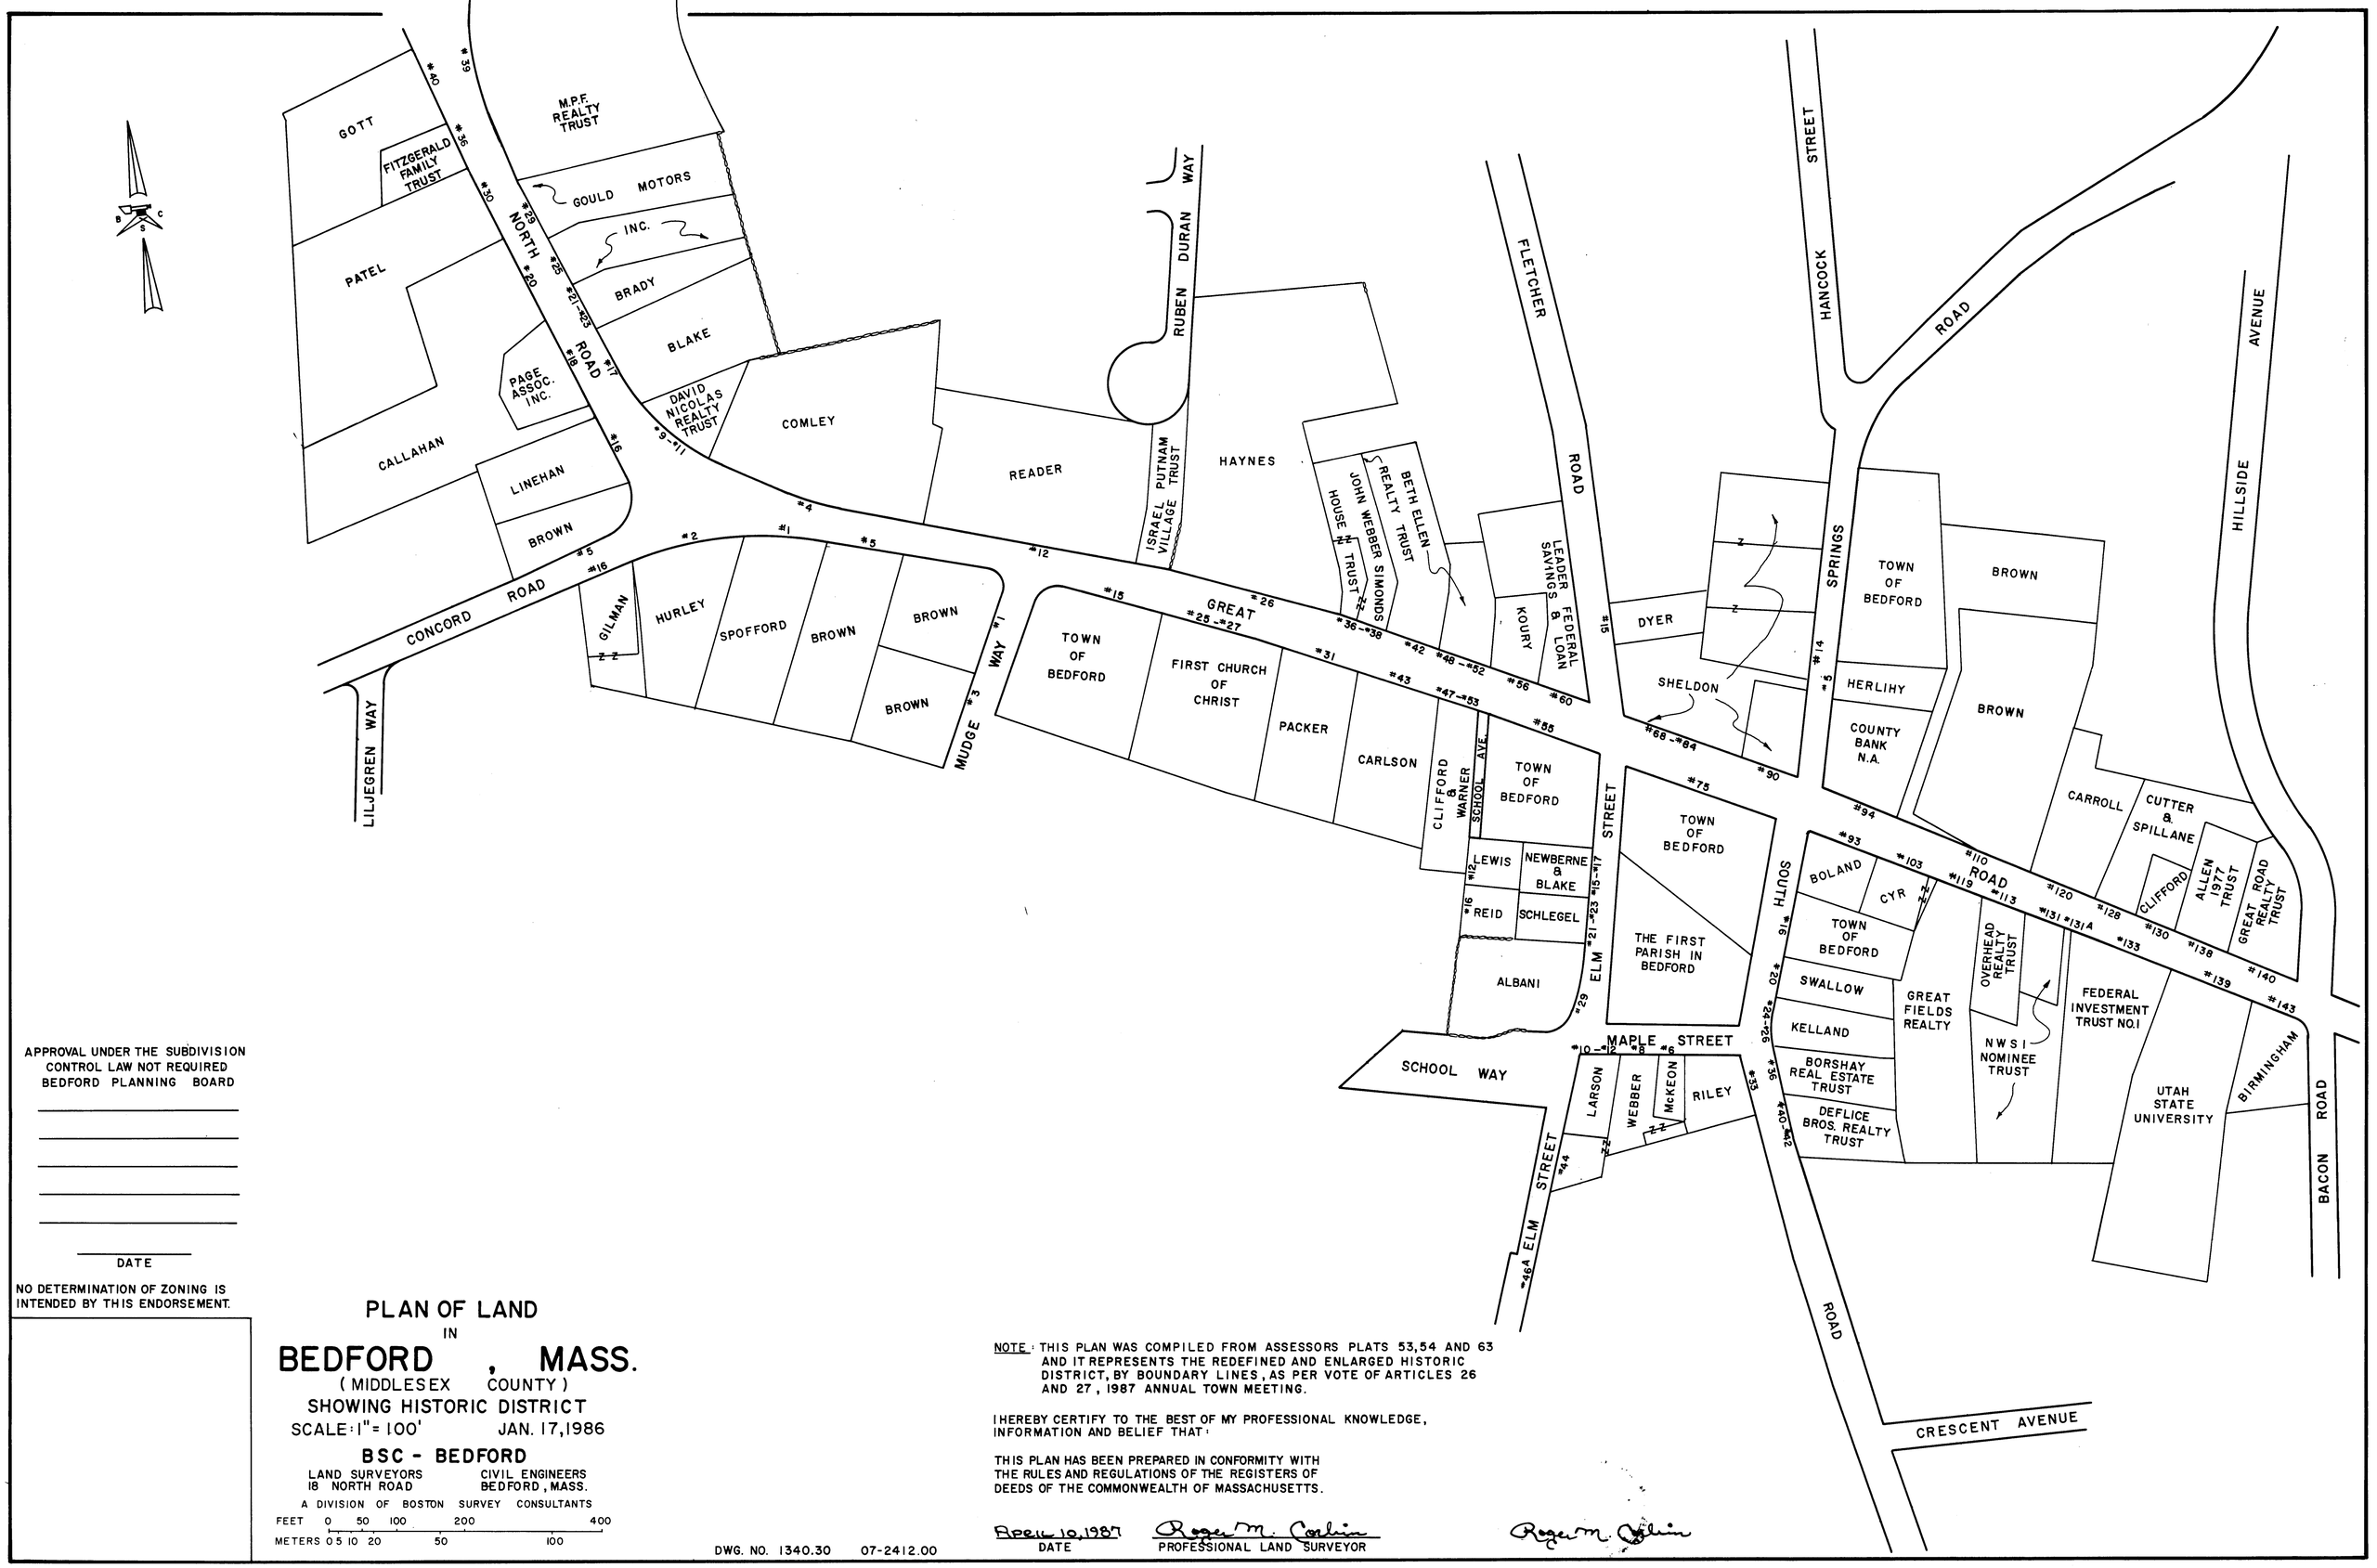

APPROVAL UNDER THE SUBDIVISION CONTROL LAW NOT REQUIRED
BEDFORD PLANNING BOARD

DATE

NO DETERMINATION OF ZONING IS INTENDED BY THIS ENDORSEMENT.

PLAN OF LAND
IN
BEDFORD , MASS.
(MIDDLESEX COUNTY)

SHOWING HISTORIC DISTRICT

SCALE: 1" = 100' JAN. 17, 1986

BSC - BEDFORD

LAND SURVEYORS 18 NORTH ROAD — CIVIL ENGINEERS BEDFORD, MASS.

A DIVISION OF BOSTON SURVEY CONSULTANTS

FEET 0 50 100 200 400

METERS 0 5 10 20 50 100

DWG. NO. 1340.30 07-2412.00

NOTE: THIS PLAN WAS COMPILED FROM ASSESSORS PLATS 53,54 AND 63 AND IT REPRESENTS THE REDEFINED AND ENLARGED HISTORIC DISTRICT, BY BOUNDARY LINES, AS PER VOTE OF ARTICLES 26 AND 27, 1987 ANNUAL TOWN MEETING.

I HEREBY CERTIFY TO THE BEST OF MY PROFESSIONAL KNOWLEDGE, INFORMATION AND BELIEF THAT:

THIS PLAN HAS BEEN PREPARED IN CONFORMITY WITH THE RULES AND REGULATIONS OF THE REGISTERS OF DEEDS OF THE COMMONWEALTH OF MASSACHUSETTS.

April 10, 1987 — DATE

Roger M. Corlin — PROFESSIONAL LAND SURVEYOR

Roger M. Corlin