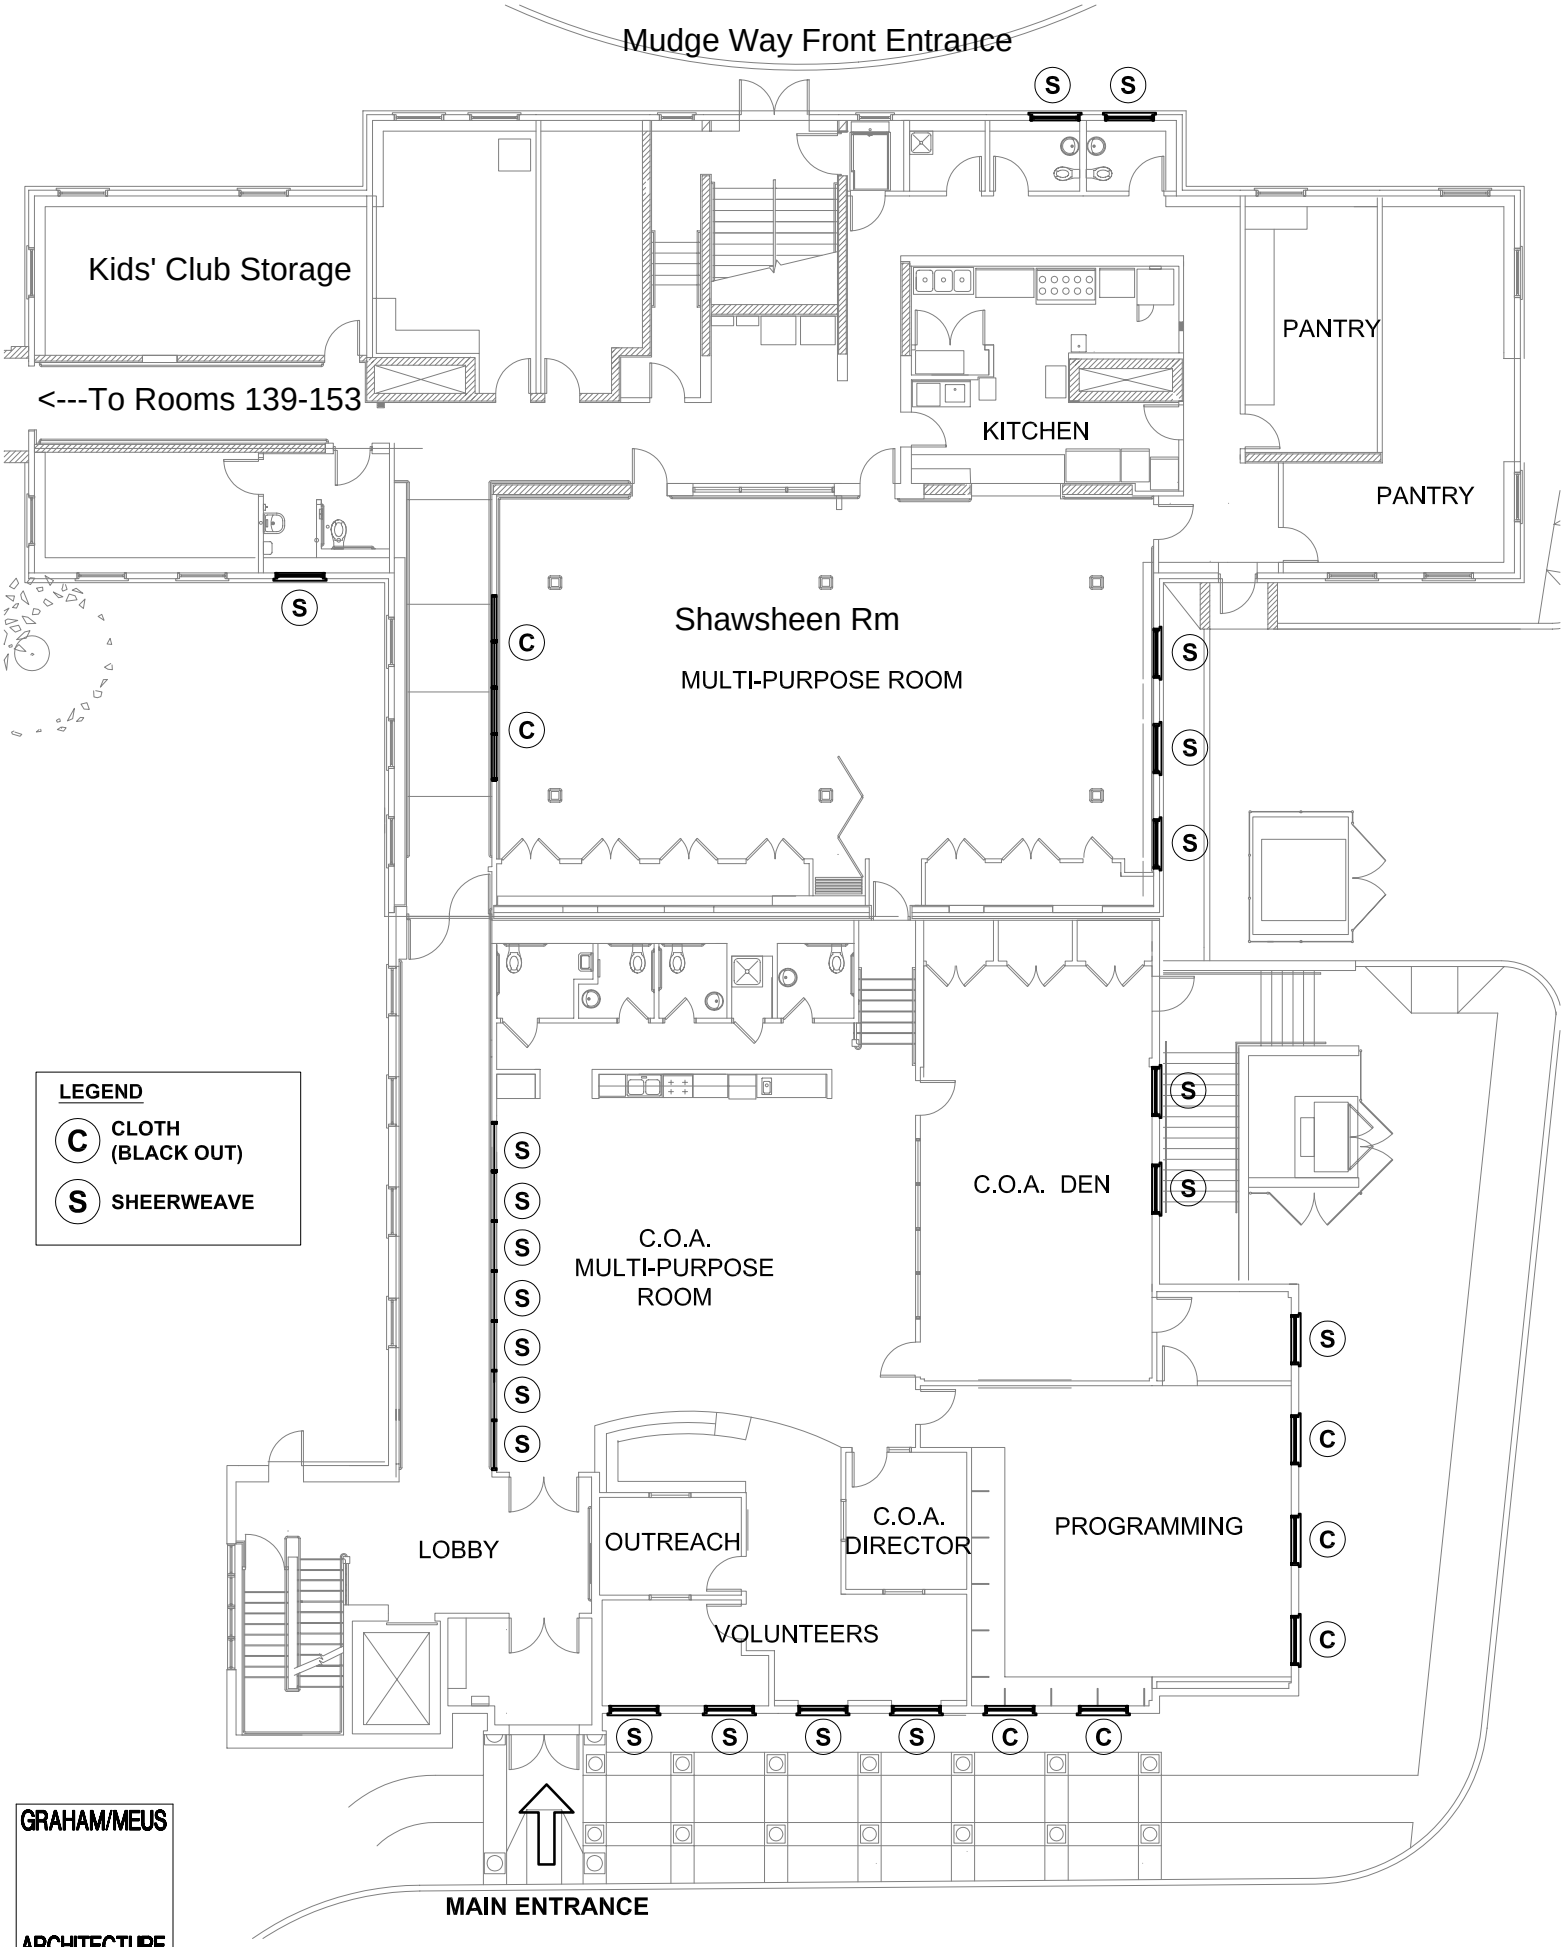


# FIRST FLOOR - WINDOW SHADES